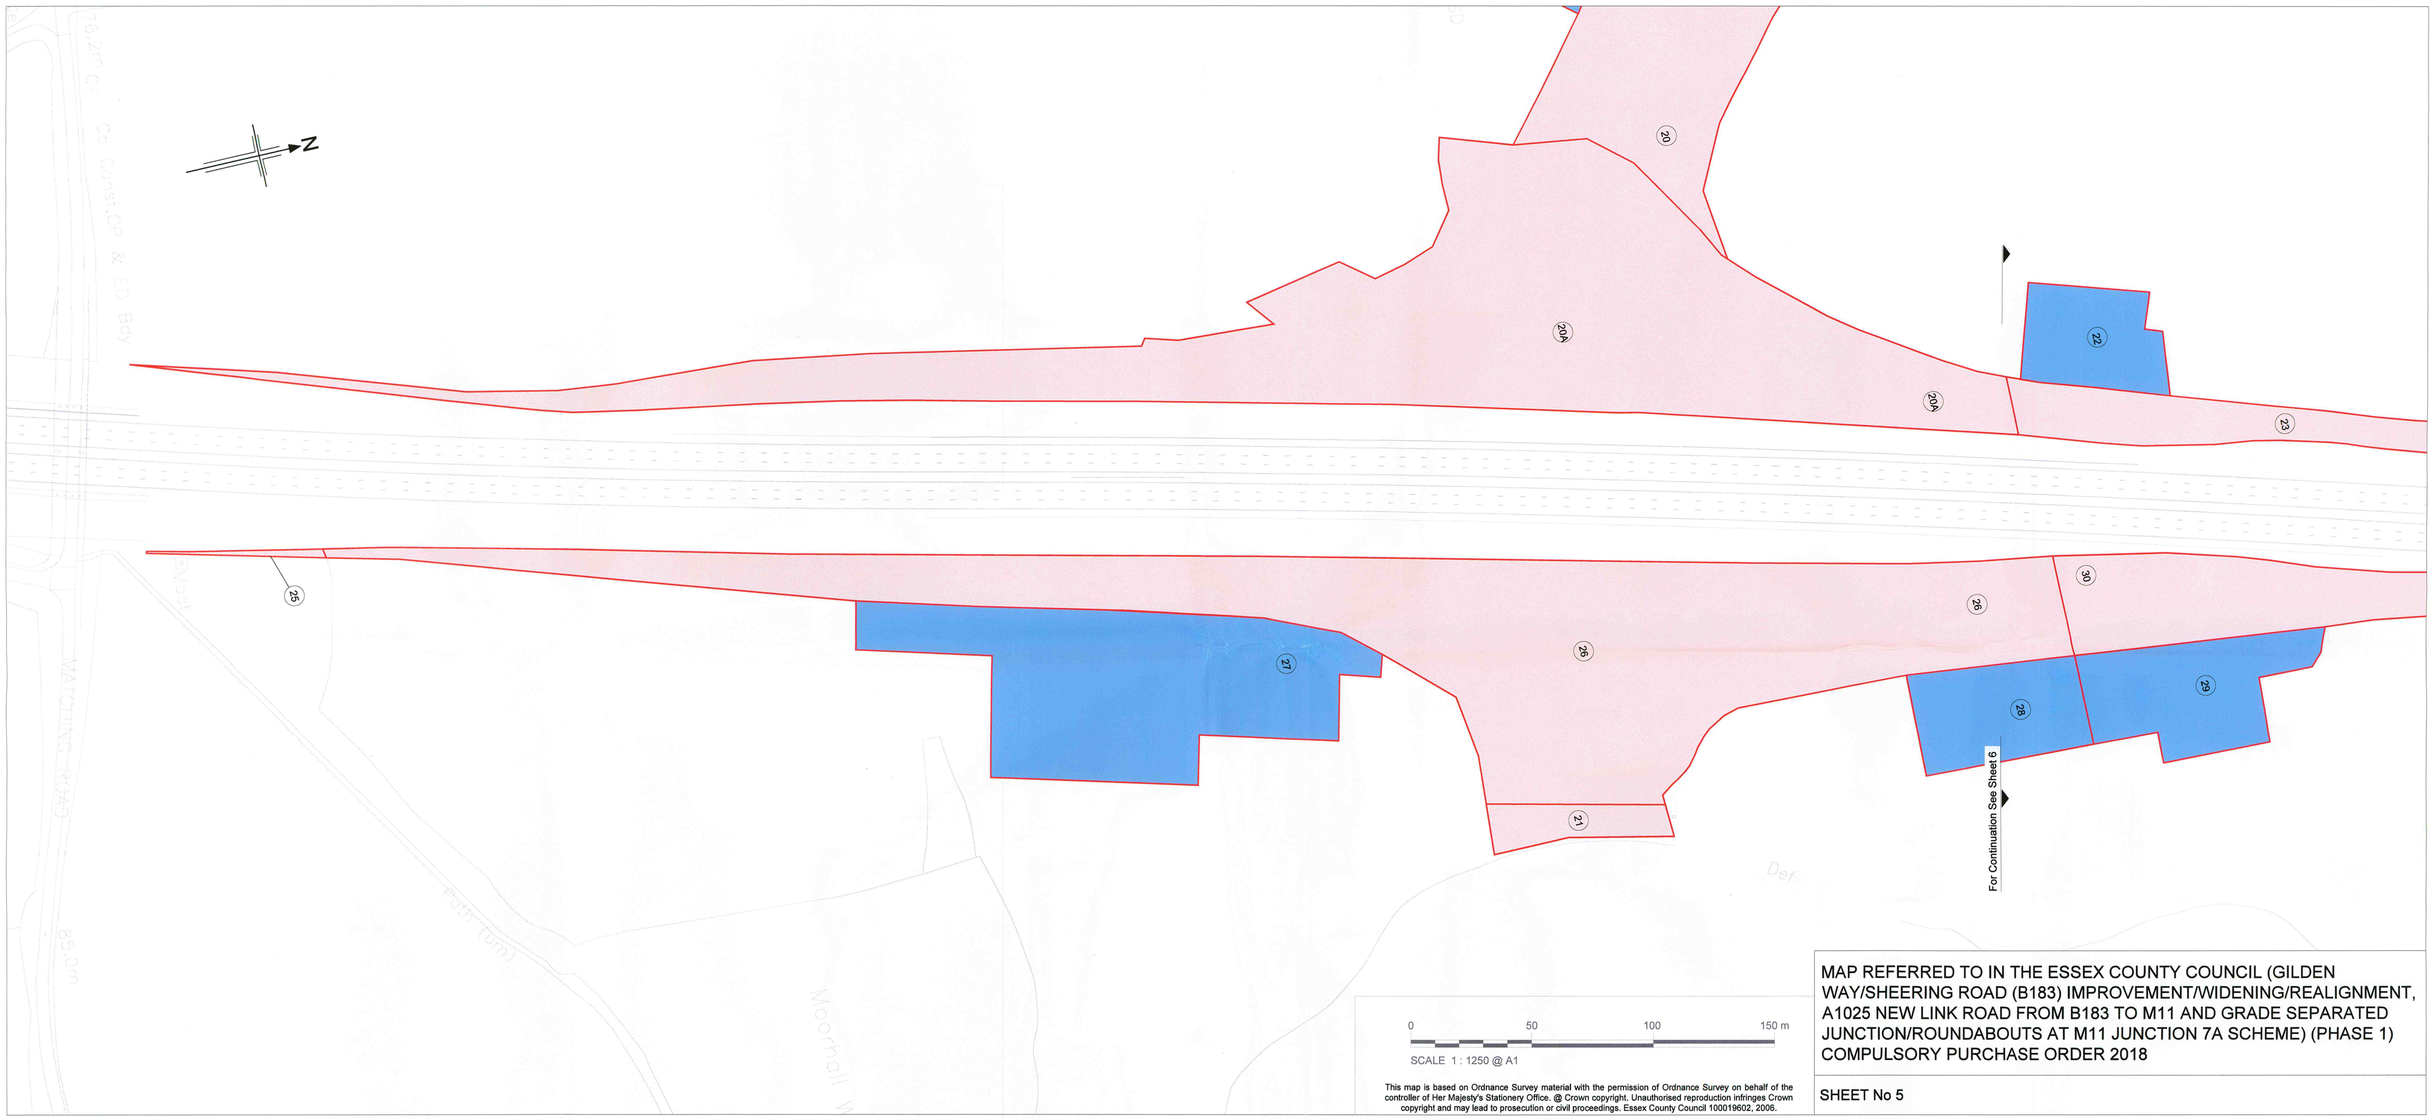

This map is based on Ordnance Survey material with the permission of Ordnance Survey on behalf of the controller of Her Majesty's Stationery Office. @ Crown copyright. Unauthorised reproduction infringes Crown copyright and may lead to prosecution or civil proceedings. Essex County Council 100019602, 2006.

MAP REFERRED TO IN THE ESSEX COUNTY COUNCIL (GILDEN WAY/SHEERING ROAD (B183) IMPROVEMENT/WIDENING/REALIGNMENT, A1025 NEW LINK ROAD FROM B183 TO M11 AND GRADE SEPARATED JUNCTION/ROUNDABOUTS AT M11 JUNCTION 7A SCHEME) (PHASE 1) COMPULSORY PURCHASE ORDER 2018

SHEET No 5

This Plan Sheet No 5 replaces the attached Plan Sheet No 5 by modification by the Secretary of State for Transport upon confirmation of the Order by him.

SC