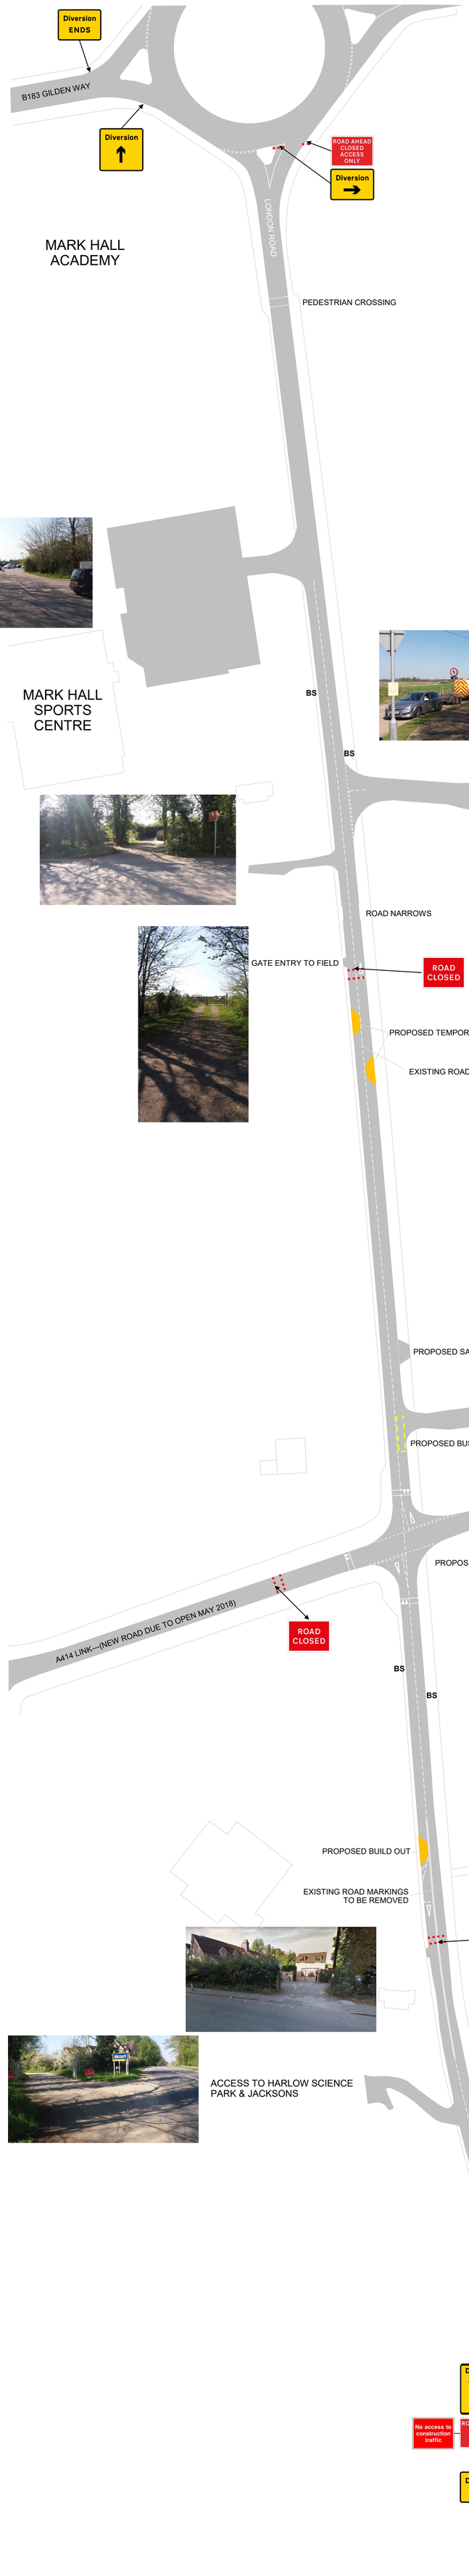

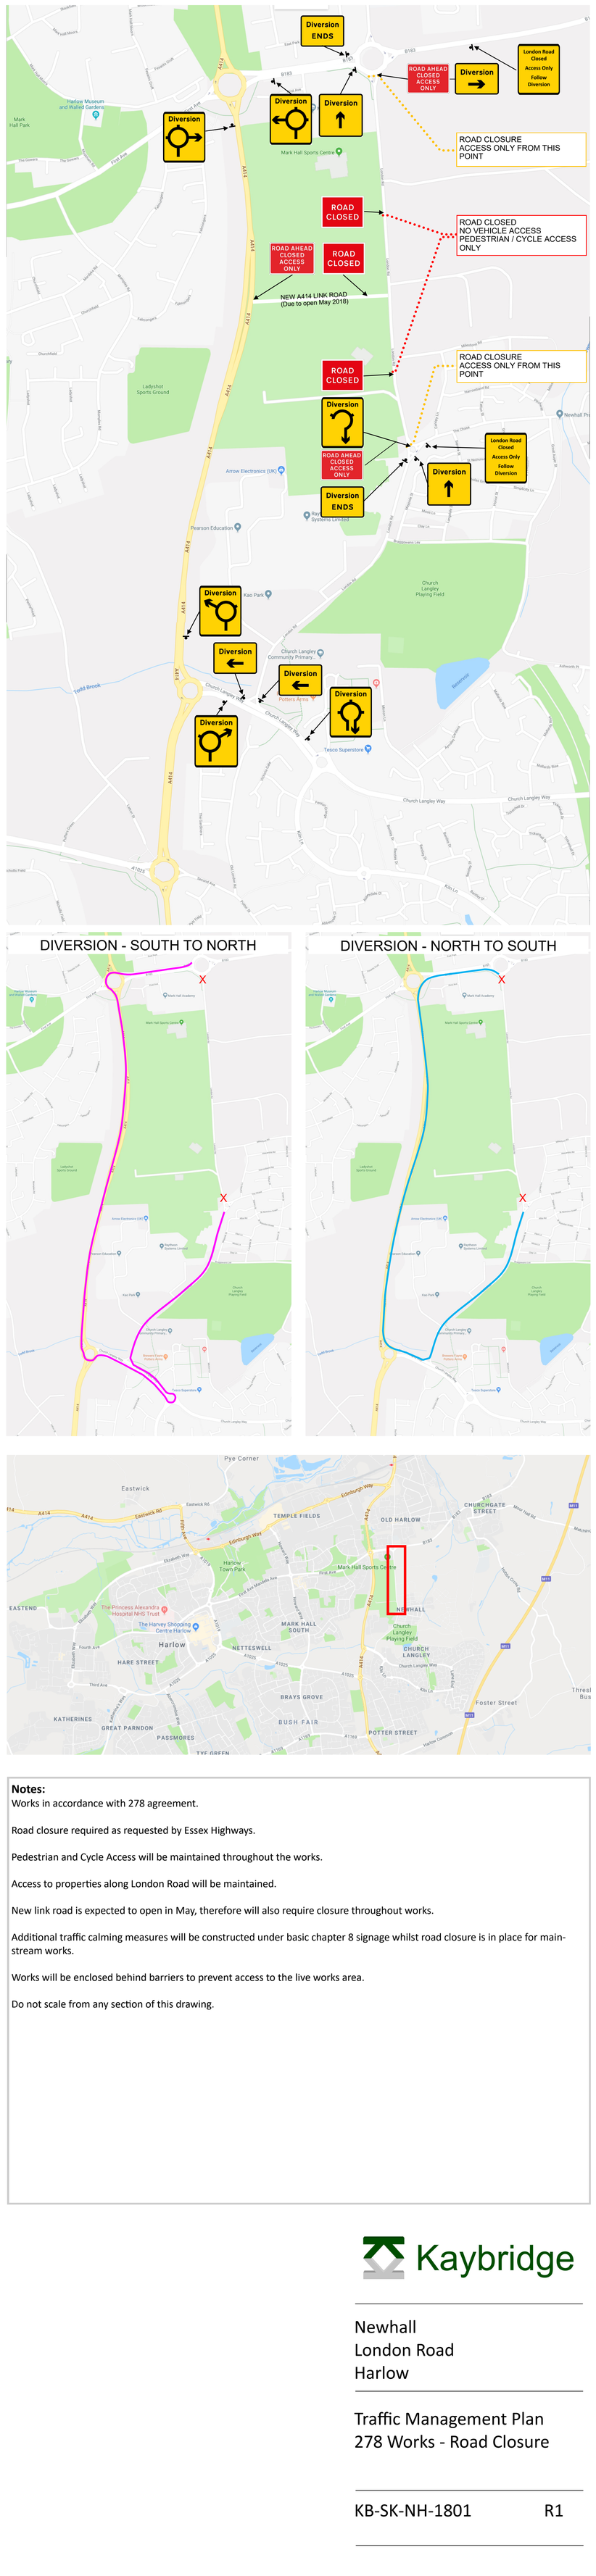

Notes:
Works in accordance with 278 agreement.

Road closure required as requested by Essex Highways.

Pedestrian and Cycle Access will be maintained throughout the works.

Access to properties along London Road will be maintained.

New link road is expected to open in May, therefore will also require closure throughout works.

Additional traffic calming measures will be constructed under basic chapter 8 signage whilst road closure is in place for main-stream works.

Works will be enclosed behind barriers to prevent access to the live works area.

Do not scale from any section of this drawing.

Kaybridge

Newhall
London Road
Harlow

Traffic Management Plan
278 Works - Road Closure

KB-SK-NH-1801 R1